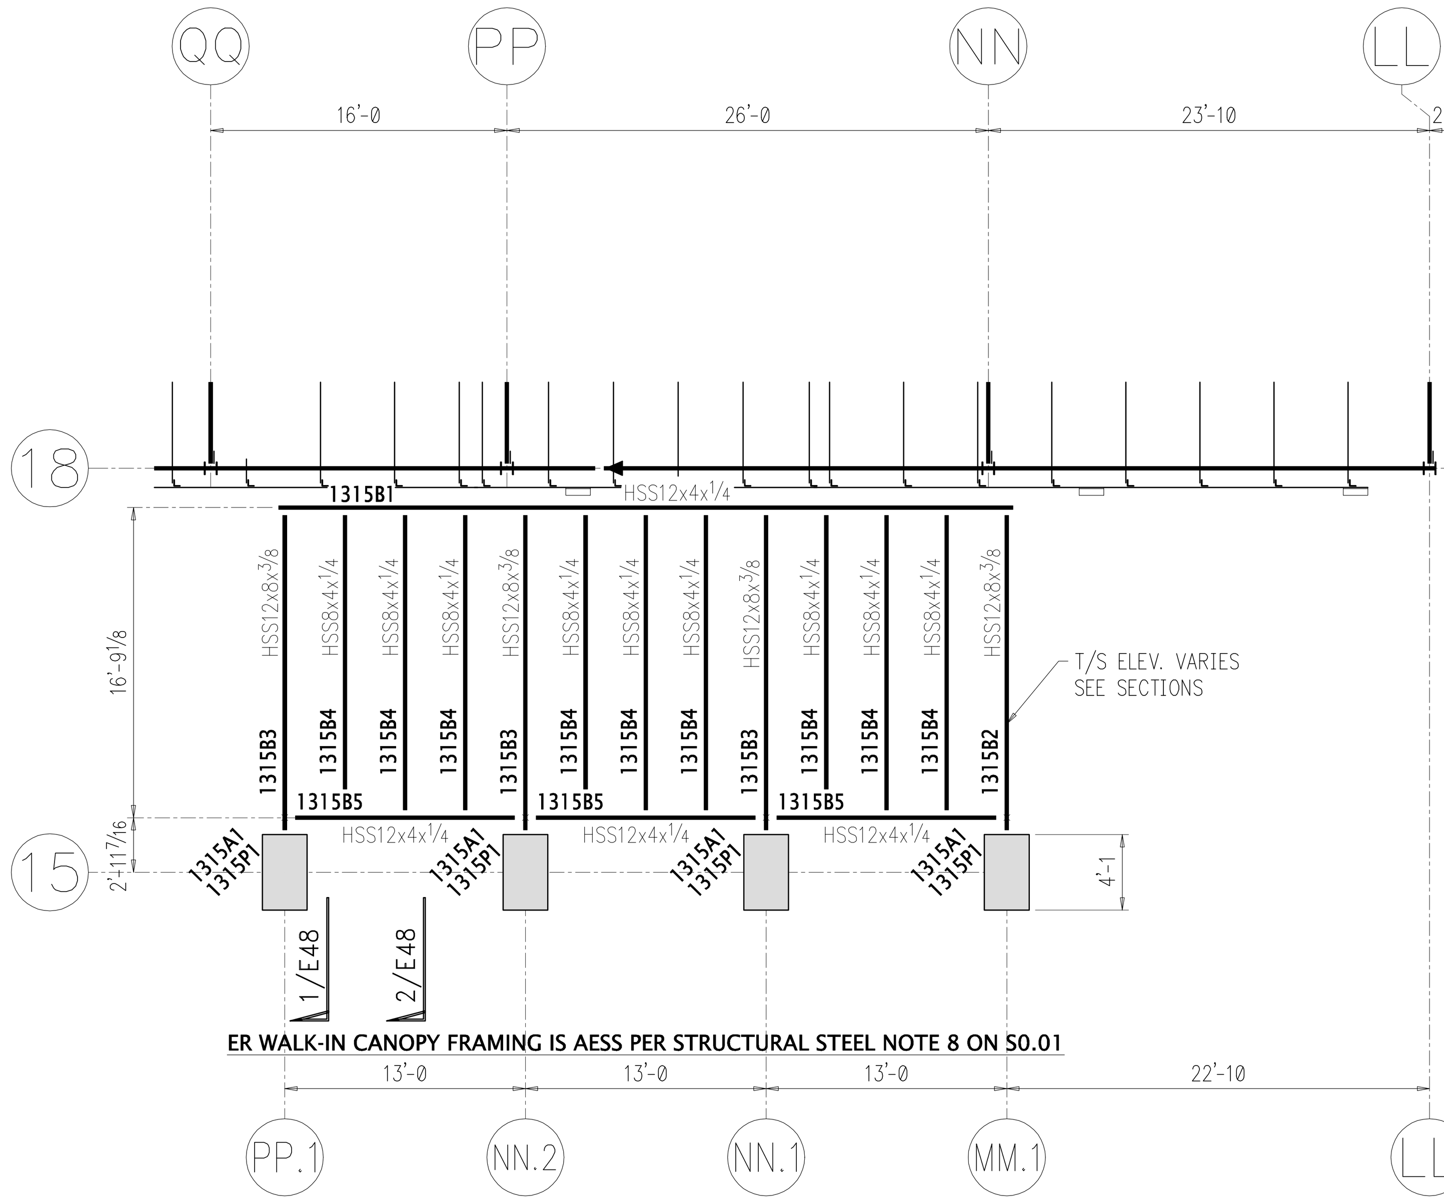

ER WALK-IN CANOPY FRAMING PLAN

FRAMING TO BE ERECTED PER SECTION 10 OF THE AISC CODE OF STANDARD PRACTICE (AESS)

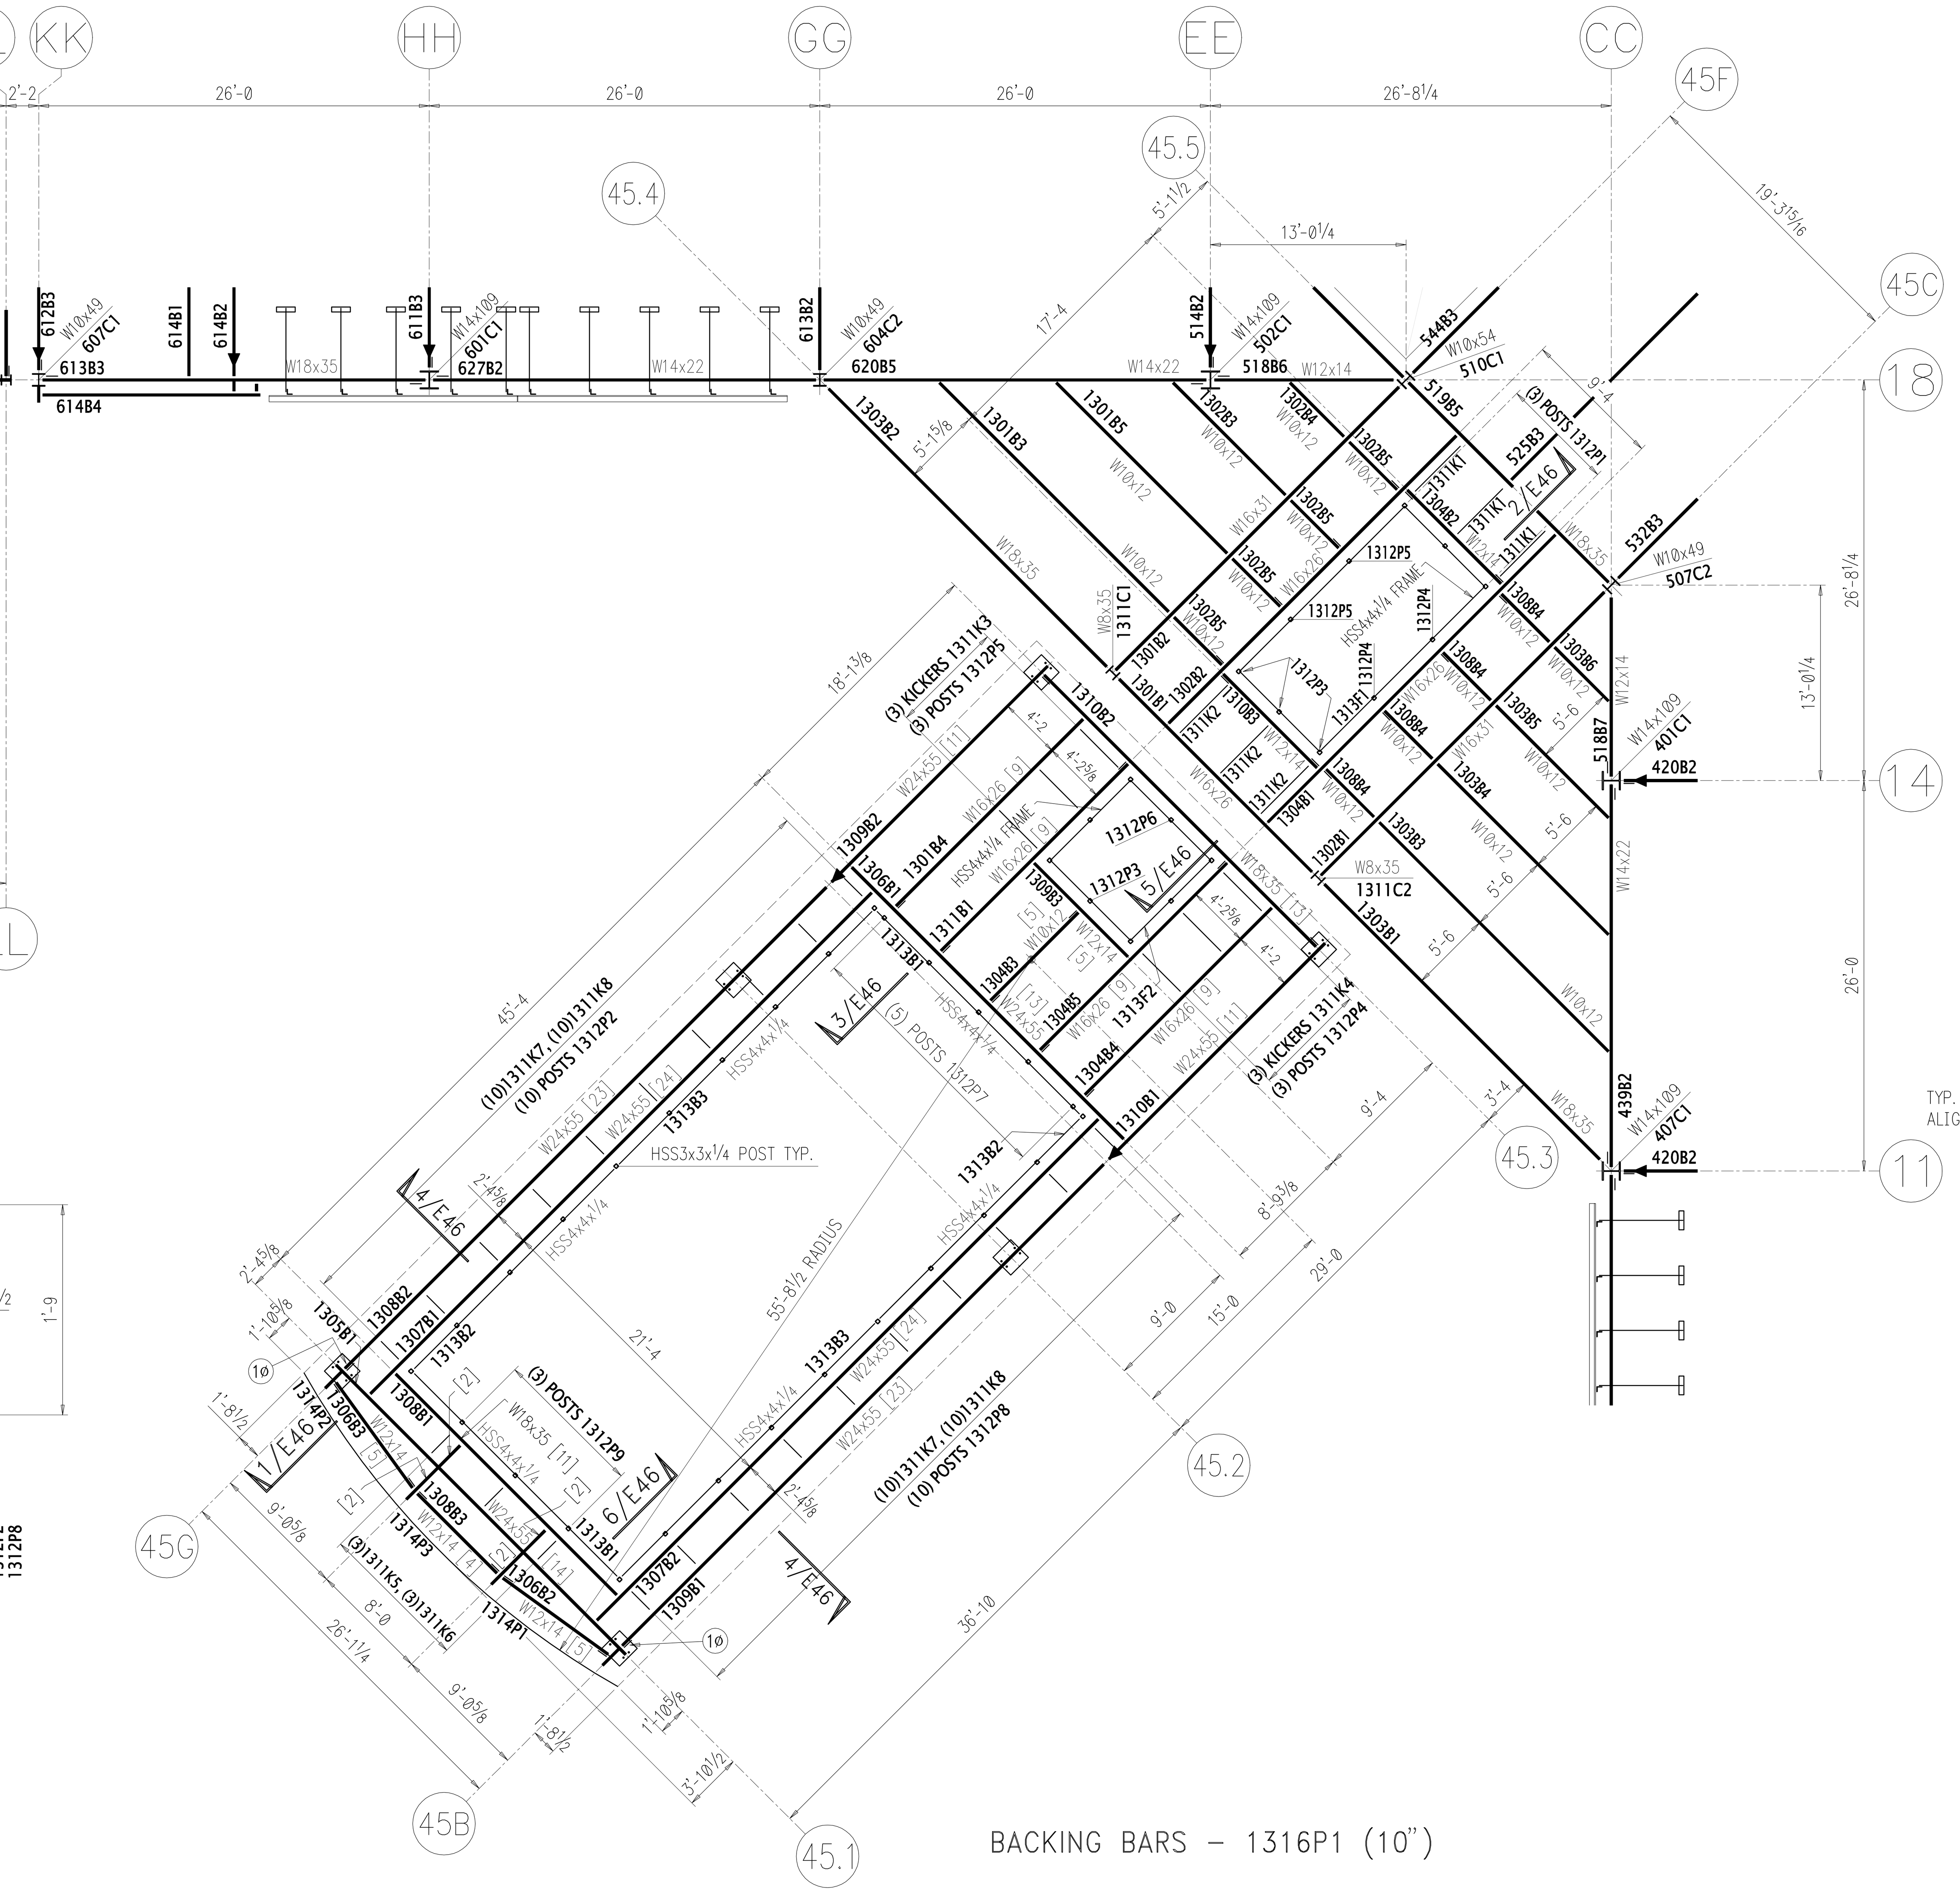

BACKING BARS – 1316P1 (10")

LOW ROOF AND DRIVE-THRU CANOPY FRAMING PLAN

T/S LOW ROOF FRAMING ELEVATION +14'-9 3/4, HSS4x4 SKYLIGHT SUPPORT FRAME T/S +16'-6 3/4
T/S DRIVE-THRU CANOPY FRAMING +16'-9 3/4, HSS4x4x1/4 SKYLIGHT SUPPORT FRAME T/S +18'-6 3/4
SEE E47 FOR MISCELLANEOUS PLAN

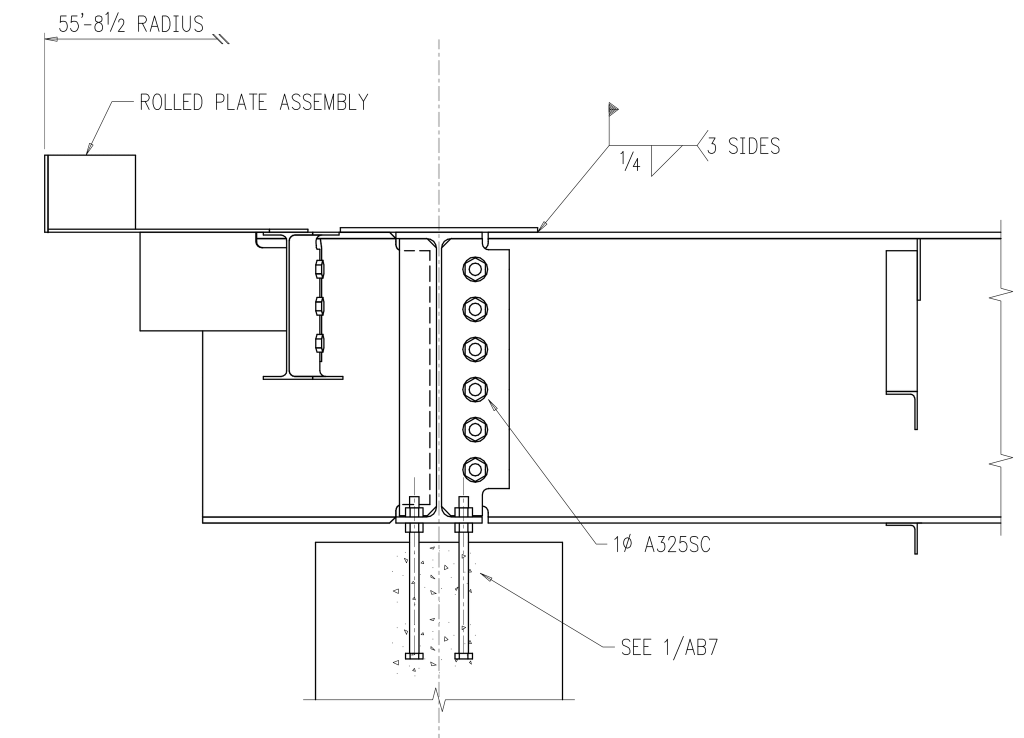

1 SECTION E46

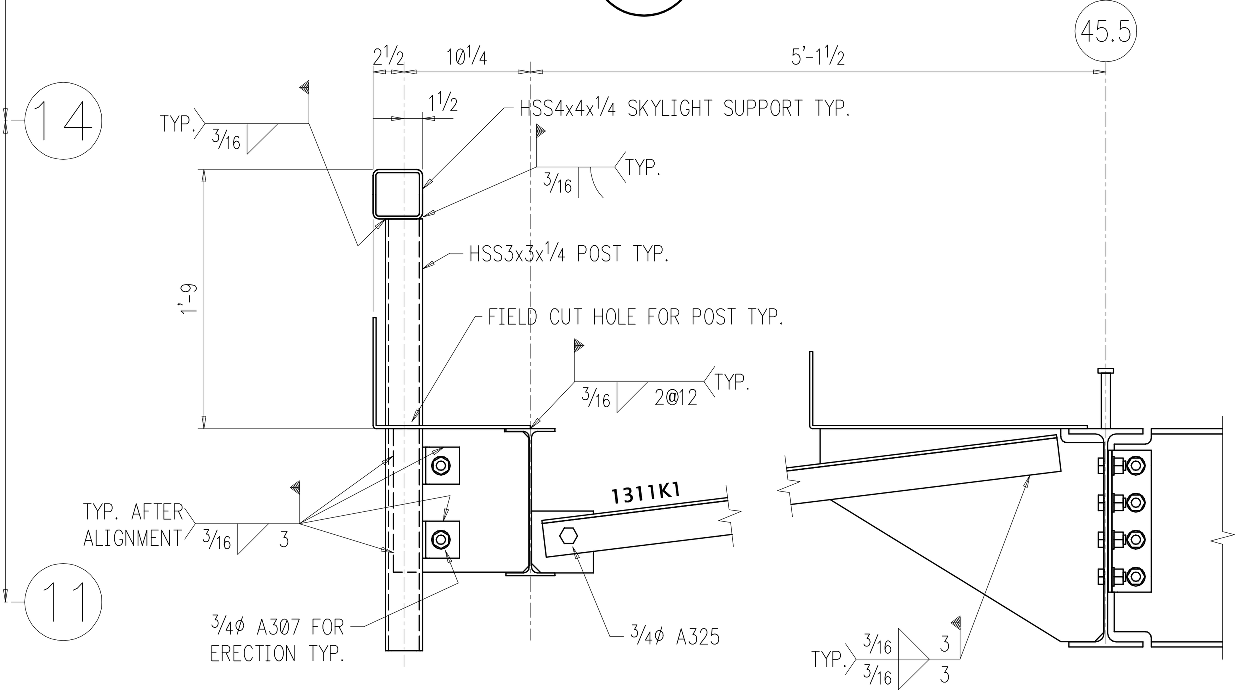

2 SECTION E46

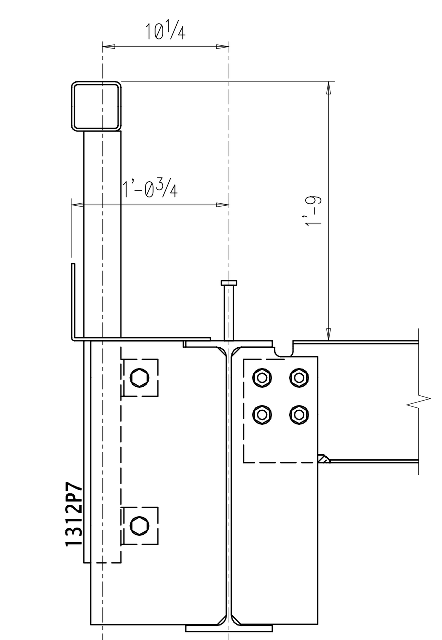

ERECTOR NOTE:
SEE SECTION 2/E46 FOR TYPICAL NOTES
AND TYPICAL FIELD WELDING

3 SECTION E46

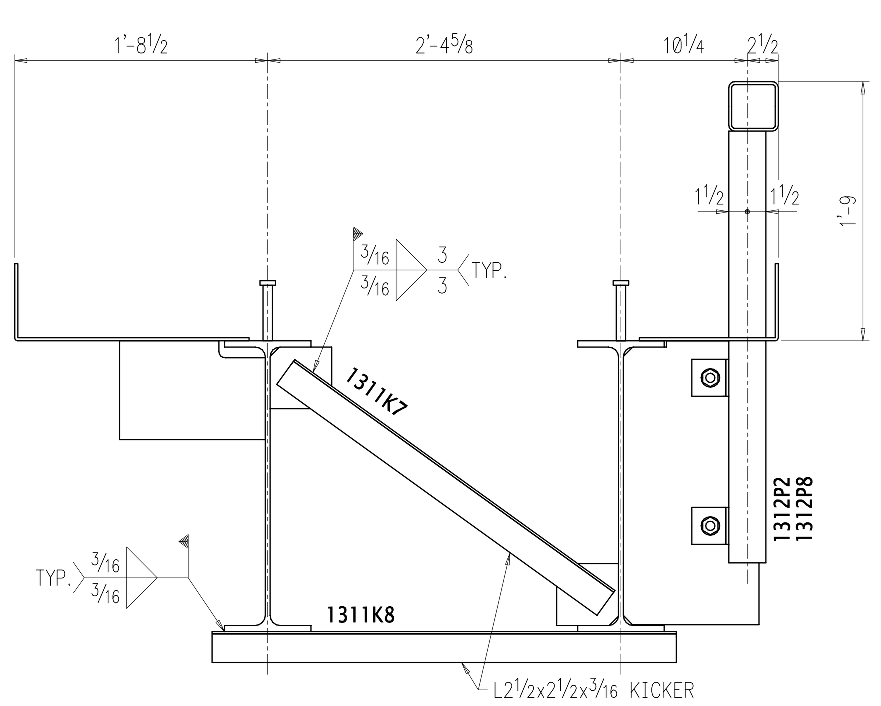

ERECTOR NOTE:
SEE SECTION 2/E46 FOR TYPICAL NOTES
AND TYPICAL FIELD WELDING

4 SECTION E46

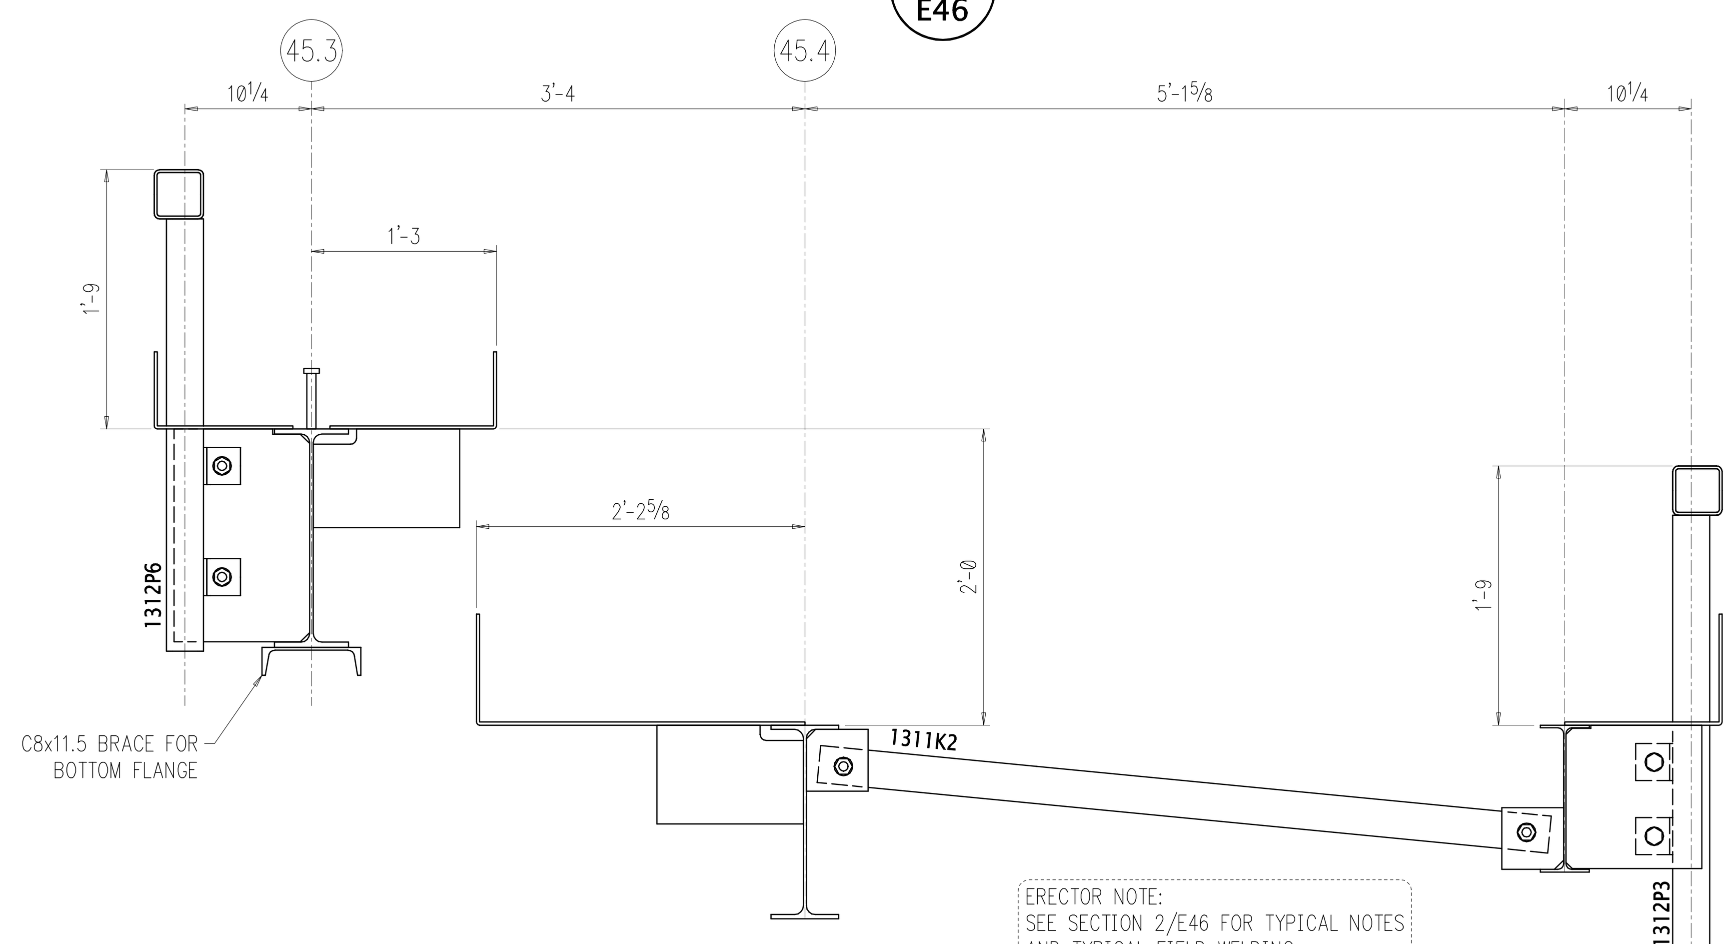

5 SECTION E46

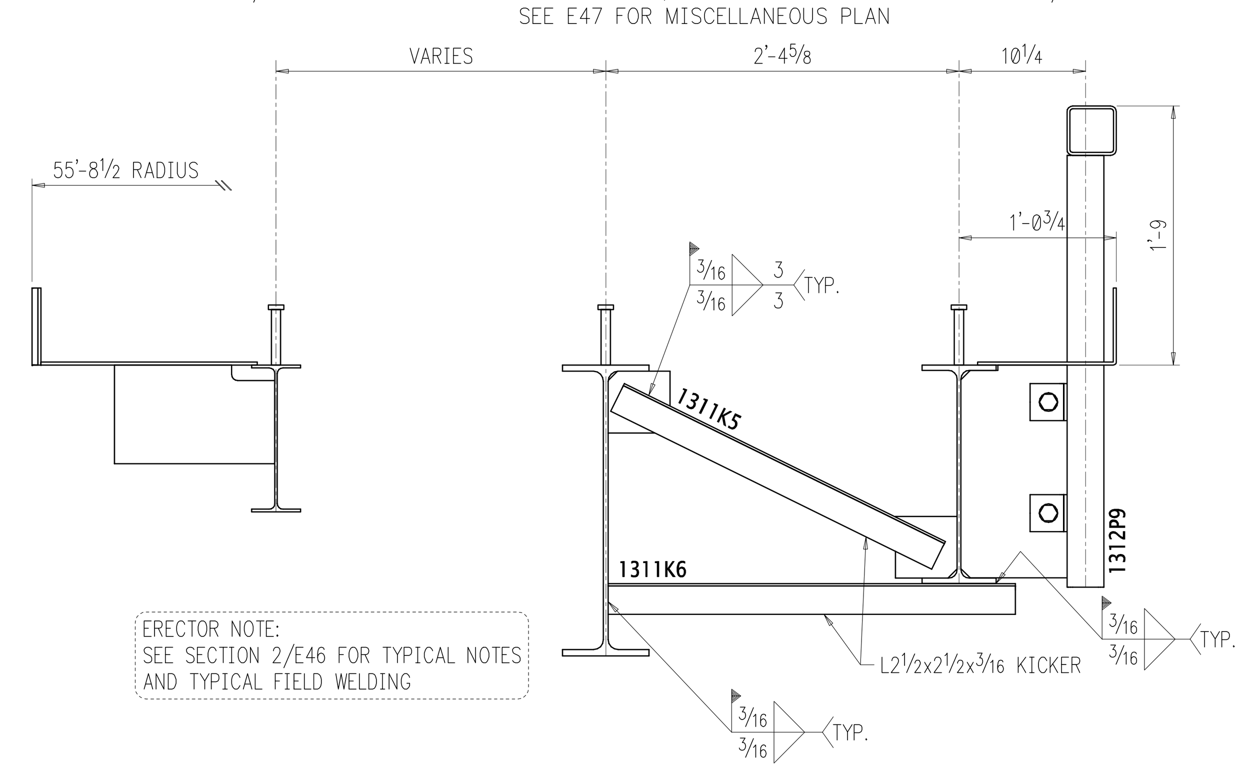

6 SECTION E46

STUD COUNT THIS SHEET (3/4Øx4 3/4): 235

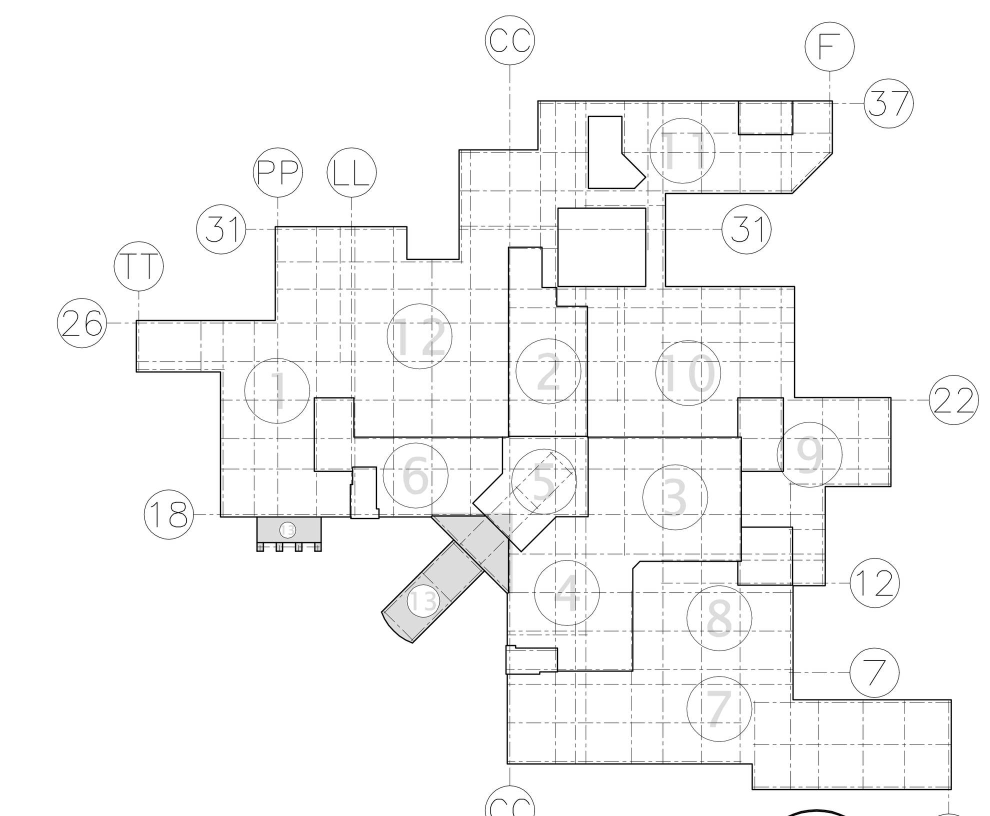

KEY PLAN

ASSUMED

ALL ERRORS IN FABRICATION MUST BE REPORTED TO THE FABRICATOR WITHIN 24 HOURS FOR DECISION AS TO THE BEST METHOD OF CORRECTION. BACK CHARGES WILL NOT BE ACCEPTED UNLESS OUR CONSENT IS GIVEN IN ADVANCE IN WRITING.

FabArc Steel Supply, Inc.

111 MEADOW LANE
OXFORD, AL. 36203

PRINT RECORD			REVISIONS			
DATE	QUAN.	FOR	REV	DATE	BY	DESCRIPTION

JOB	Northwest Medical Center of Benton County
LOCATION	Bentonville, Arkansas
CUSTOMER	Robins & Morton Group
ARCH/ENGR	Gould Turner Group. P.C.
DRAWN	BV DATE 3/02 CK'D DG DATE 3/02
JOB NO:	2-108
DWG. NO:	E46 (0)