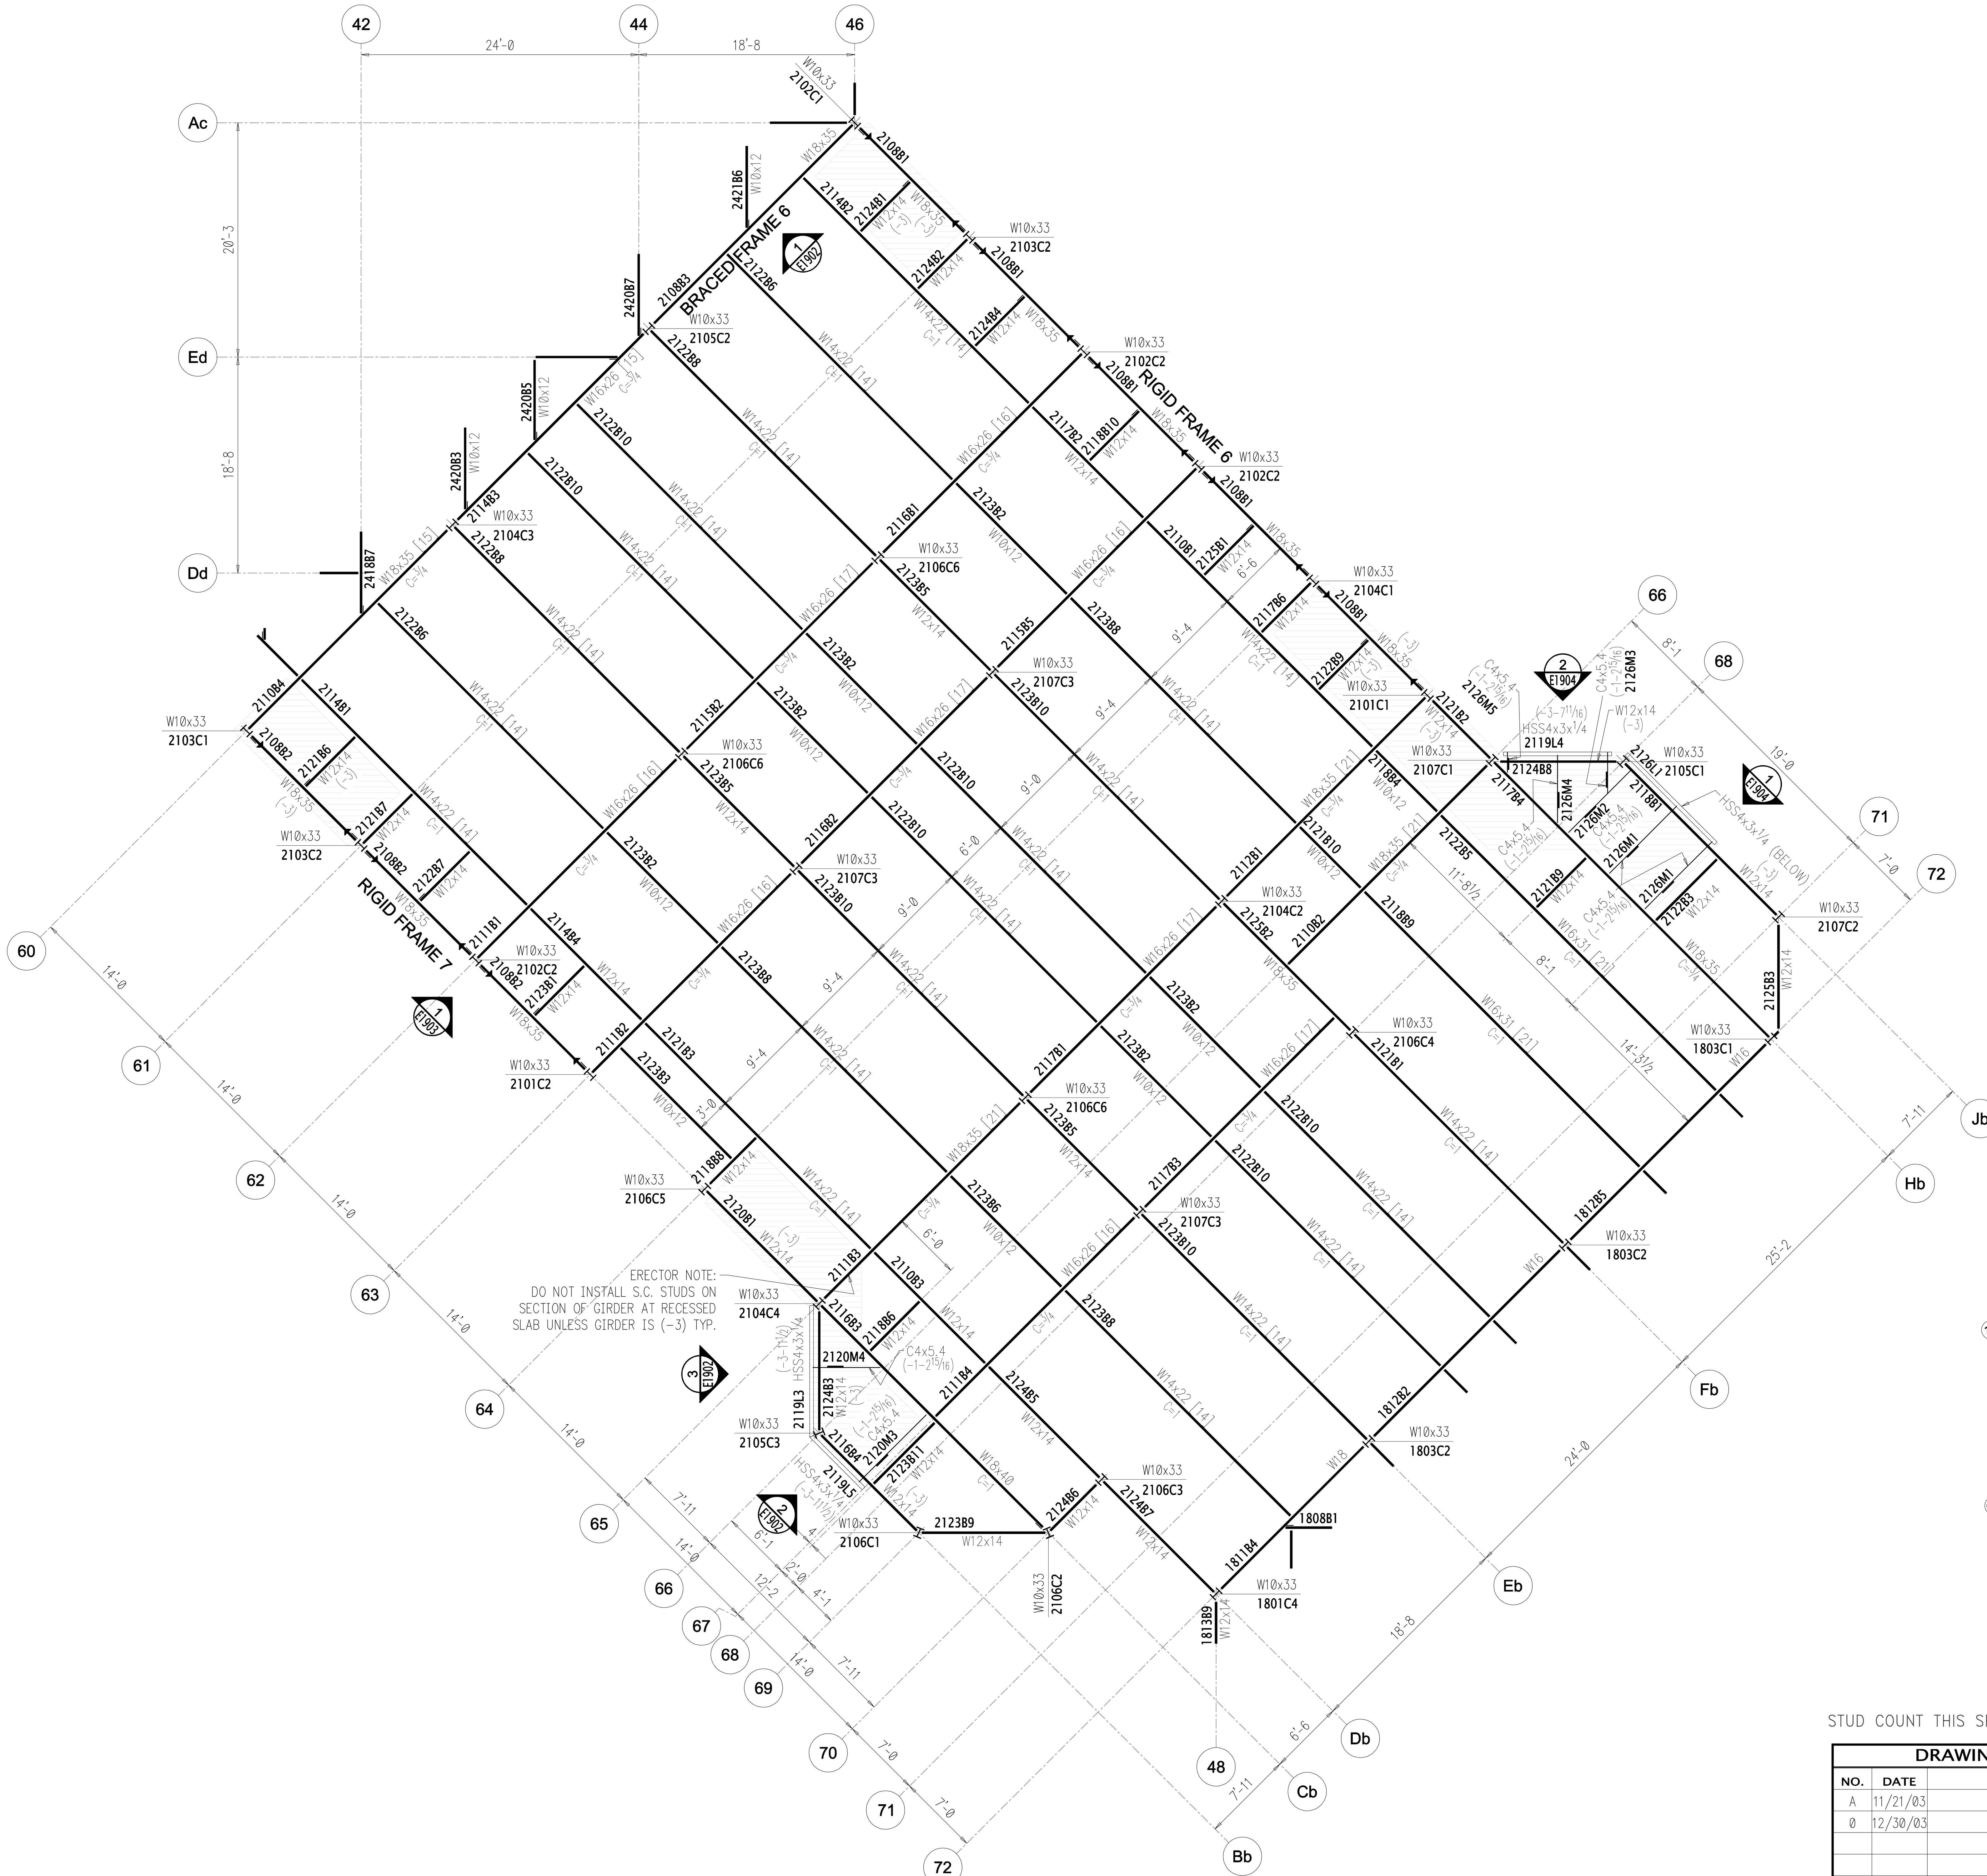

PARTIAL FOURTH FLOOR FRAMING PLAN

T/S ELEVATION +64'-6 1/2 UN (+-)
SEE E101 FOR TYPICAL ERECTION PLAN NOTES AND DETAILS

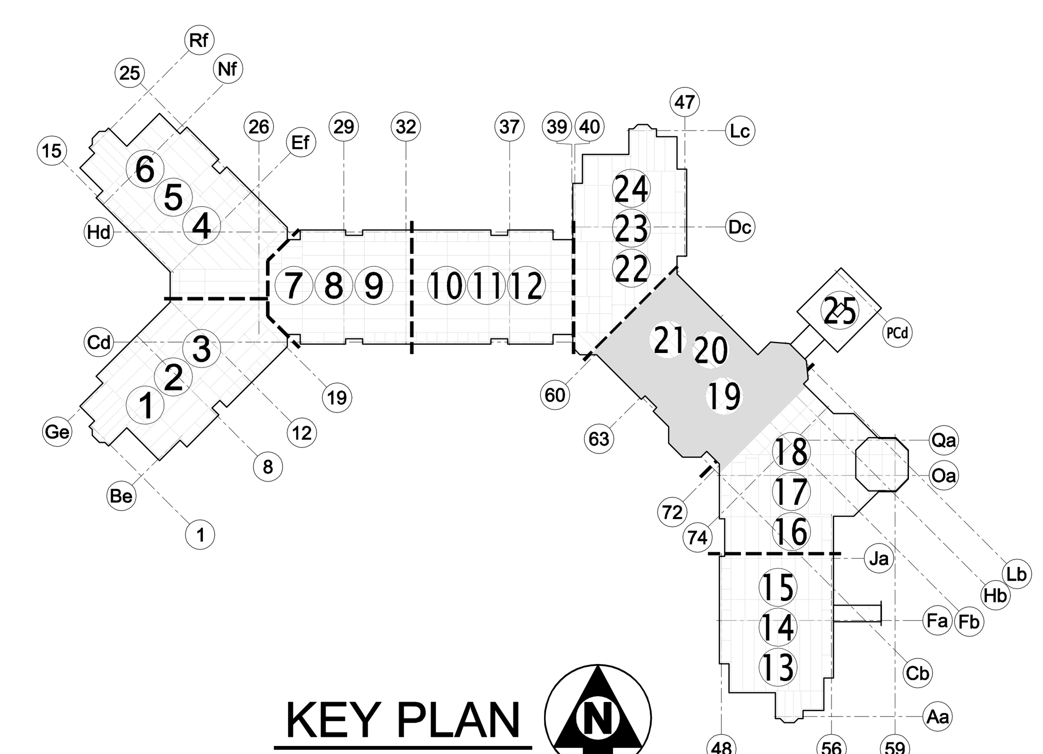

KEY PLAN

STUD COUNT THIS SHEET (¾ø x4): 577

DRAWING ISSUE/REVISIONS

NO.	DATE	DESCRIPTION
A	11/21/03	FOR APPROVAL
0	12/30/03	FABRICATION/FIELD USE

SHOP PAINT
HOLES UNLESS NOTED
BOLTS
FIELD CONNECTIONS

STEELFAB, INC.
P.O. BOX 19289
CHARLOTTE, NC 28219
(704) 394-5376

DWG. OF	FRAMING PLANS AND DETAILS
JOB NAME	Givens Estates
LOCATION	Asheville, NC
CUSTOMER	Rodgers Builders
ARCHT. OR ENG.	FreemanWhite
DRAWN BV DATE 11/03	CK'D DGD DATE 11/03
JOB NO:	22271
DWG. NO:	E2101 (0)